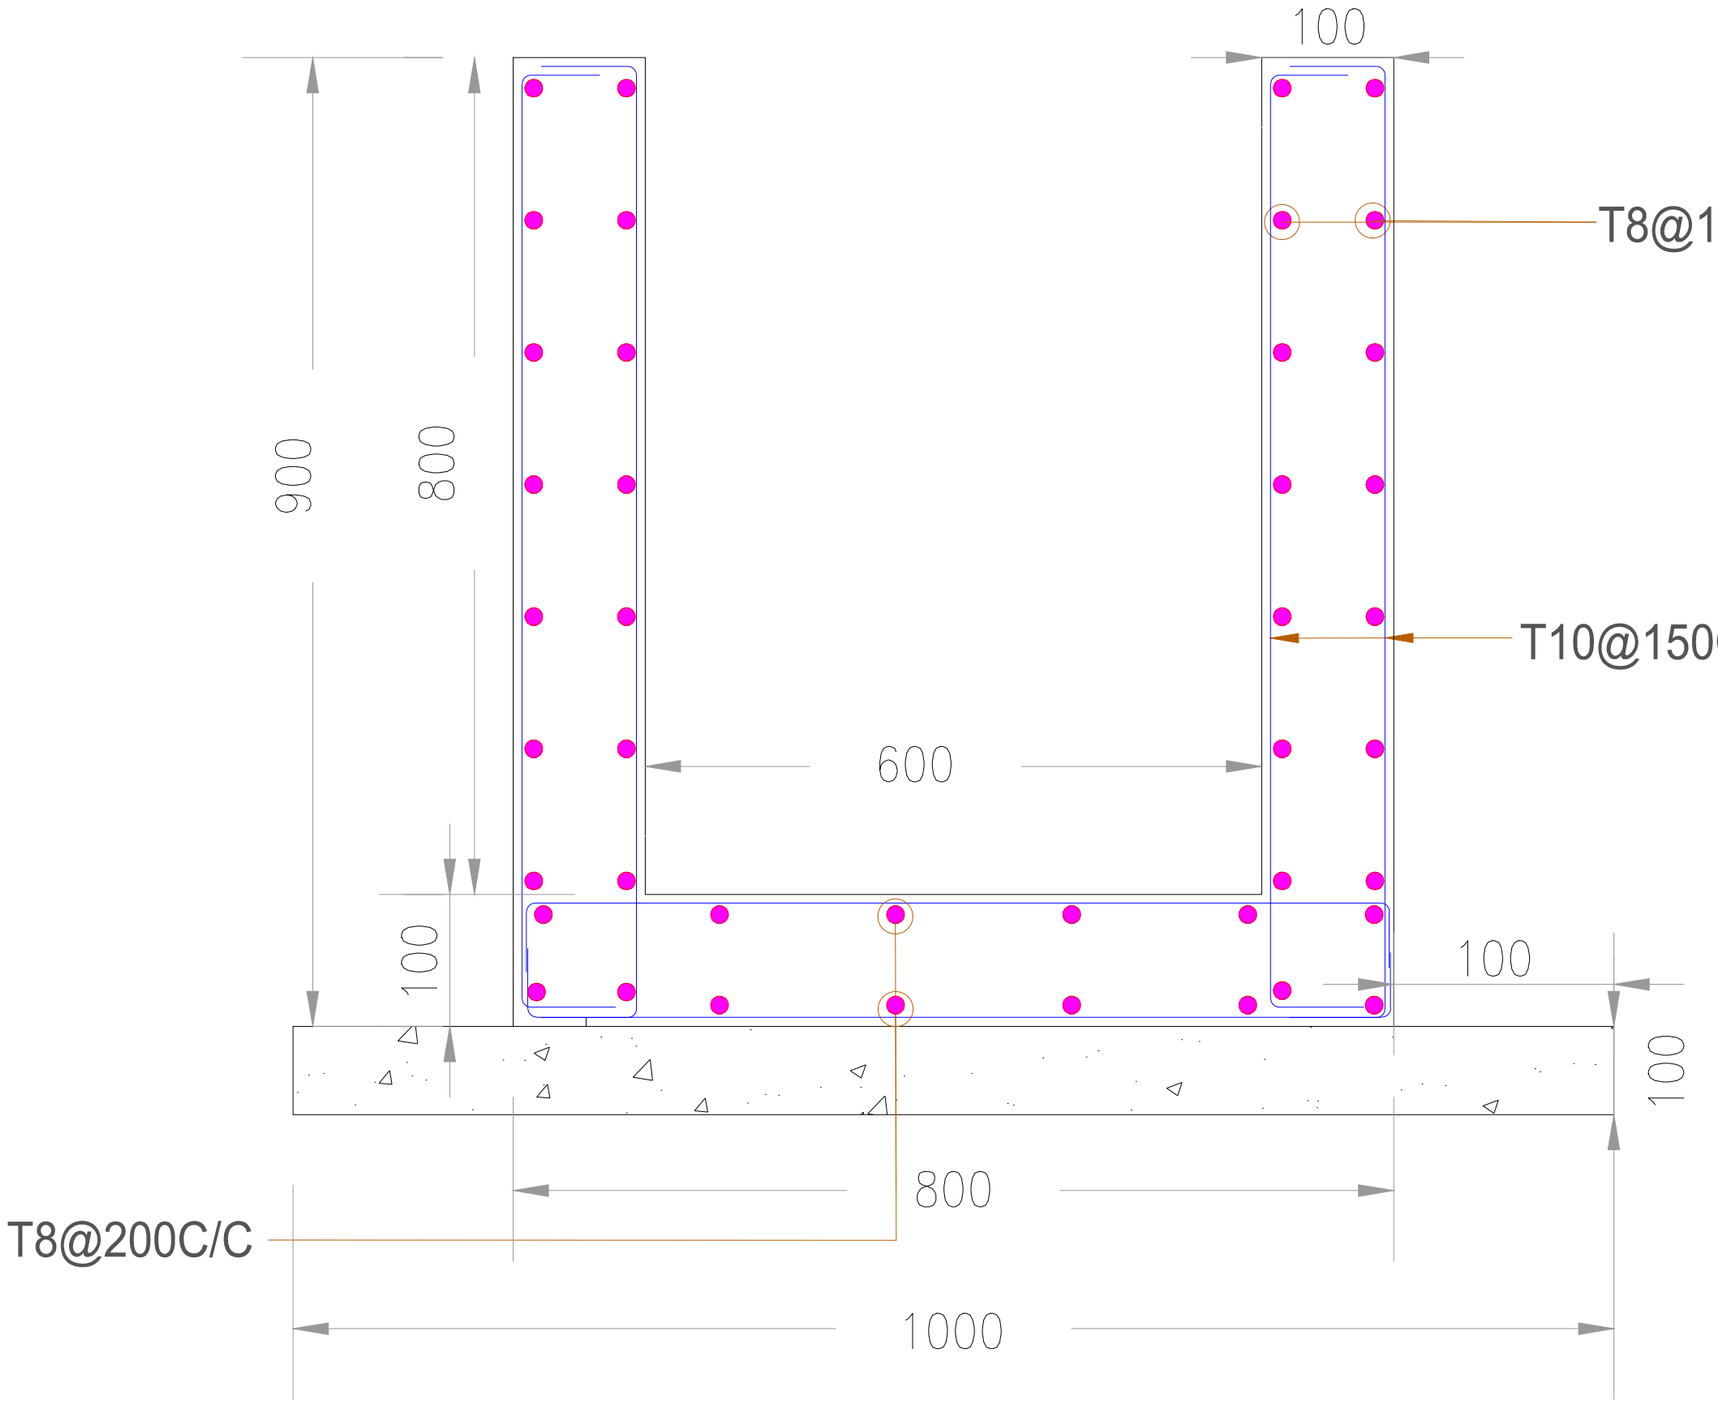

KEY MAP

NORTH

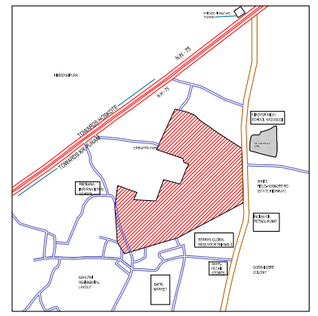

NOTE :

JE/AE, East	AEE No. 1, East
Executive Engineer, East	Engineer Officer, BDA

Engineer Member, BDA

PROJECT NAME

PROPOSED COMMERCIAL PLOTS AT KONADASAPURA VILLAGE, BANGALORE

NAME OF THE CLIENT

BANGALORE DEVELOPMENT AUTHORITY

T. CHOWDAIAH ROAD, KUMARA PARK WEST, BANGALORE-560 020

NAME OF DRAWING

RCC ROAD SIDE DRAIN & CULVERT